Information bulletin

November 2026

Footpath Construction and Pram Crossing Upgrades - Waller Court, Cheltenham (West side)

We're constructing a new footpath in Waller Court, Cheltenham to improve safety and accessibility for the community.

The works will include:

- A new 1.5m wide footpath along the western side of Waller Court.
- Permeable pavement between 5B and 10 Waller Court to help protect existing trees adjacent to the path.
- Upgrades to existing pram crossings at the Latrobe Street and Waller Court roundabout to make crossing safer and more accessible for pedestrians.
- Reconstruction of the existing footpath cross over at 1 Waller Court to ensure compliance with accessibility standards.

Please refer to the attached plan for more information.

Construction Details

Construction is expected to begin in February 2027 and will take around four weeks to complete, subject to weather conditions.

During the works, access to some pedestrian areas may be temporarily restricted. We'll work to minimise disruption and will provide clear signage for alternative pathways.

Access to properties will be maintained wherever possible. Advance notice will be provided where temporary disruptions are required.


Additional details, including contact information for construction-related queries, will be shared closer to the commencement of works.

We look forward to delivering these improvements for the community.

Further information

For further information relating to this project please contact Luke Craig, Design Engineer or Glenn Olin, Drainage Strategy & Future Works Coordinator via email **kingston.vic.gov.au/contact-us** or on ☎ 1300 653 356.

To view other projects being constructed in your area, please visit: **kingston.vic.gov.au/works.**

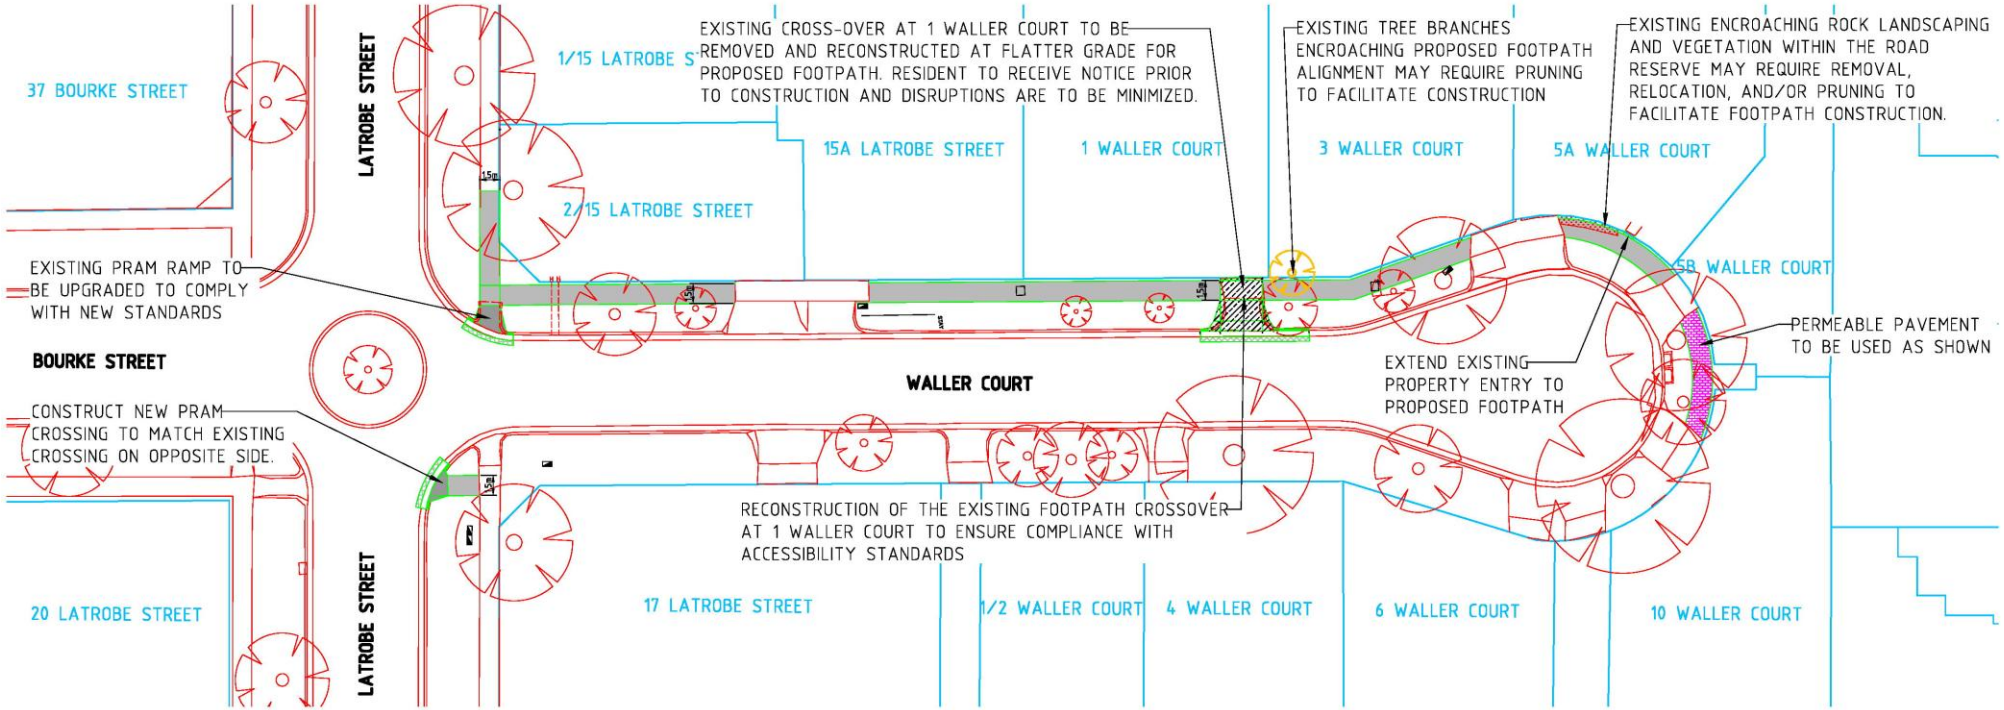

LEGEND

- NEW 1.5M CONCRETE FOOTPATH
- NEW CONCRETE PRAM RAMP
- ASPHALT REINSTATEMENT
- PERMEABLE PAVEMENT
- PERMEABLE PAVEMENT
- BOUNDARY LINES
- EXISTING KERB AND FOOTPATH
- EXISTING FOOTPATH ASSET TO BE REMOVED
- NEW KERB AND CHANNEL

4 0 4 8 12 16 20

SCALE OF METRES
A1 PLOT 1:200, A3 PLOT 1:400



LOCALITY PLAN

NOT TO SCALE

MELWAYS REFERENCE MAP 77 J12

City of KINGSTON

WALLER COURT, CHELTENHAM
FOOT PATH CONSTRUCTION AND CROSSING UPGRADE
CONSULTATION PLAN

NOV 2026