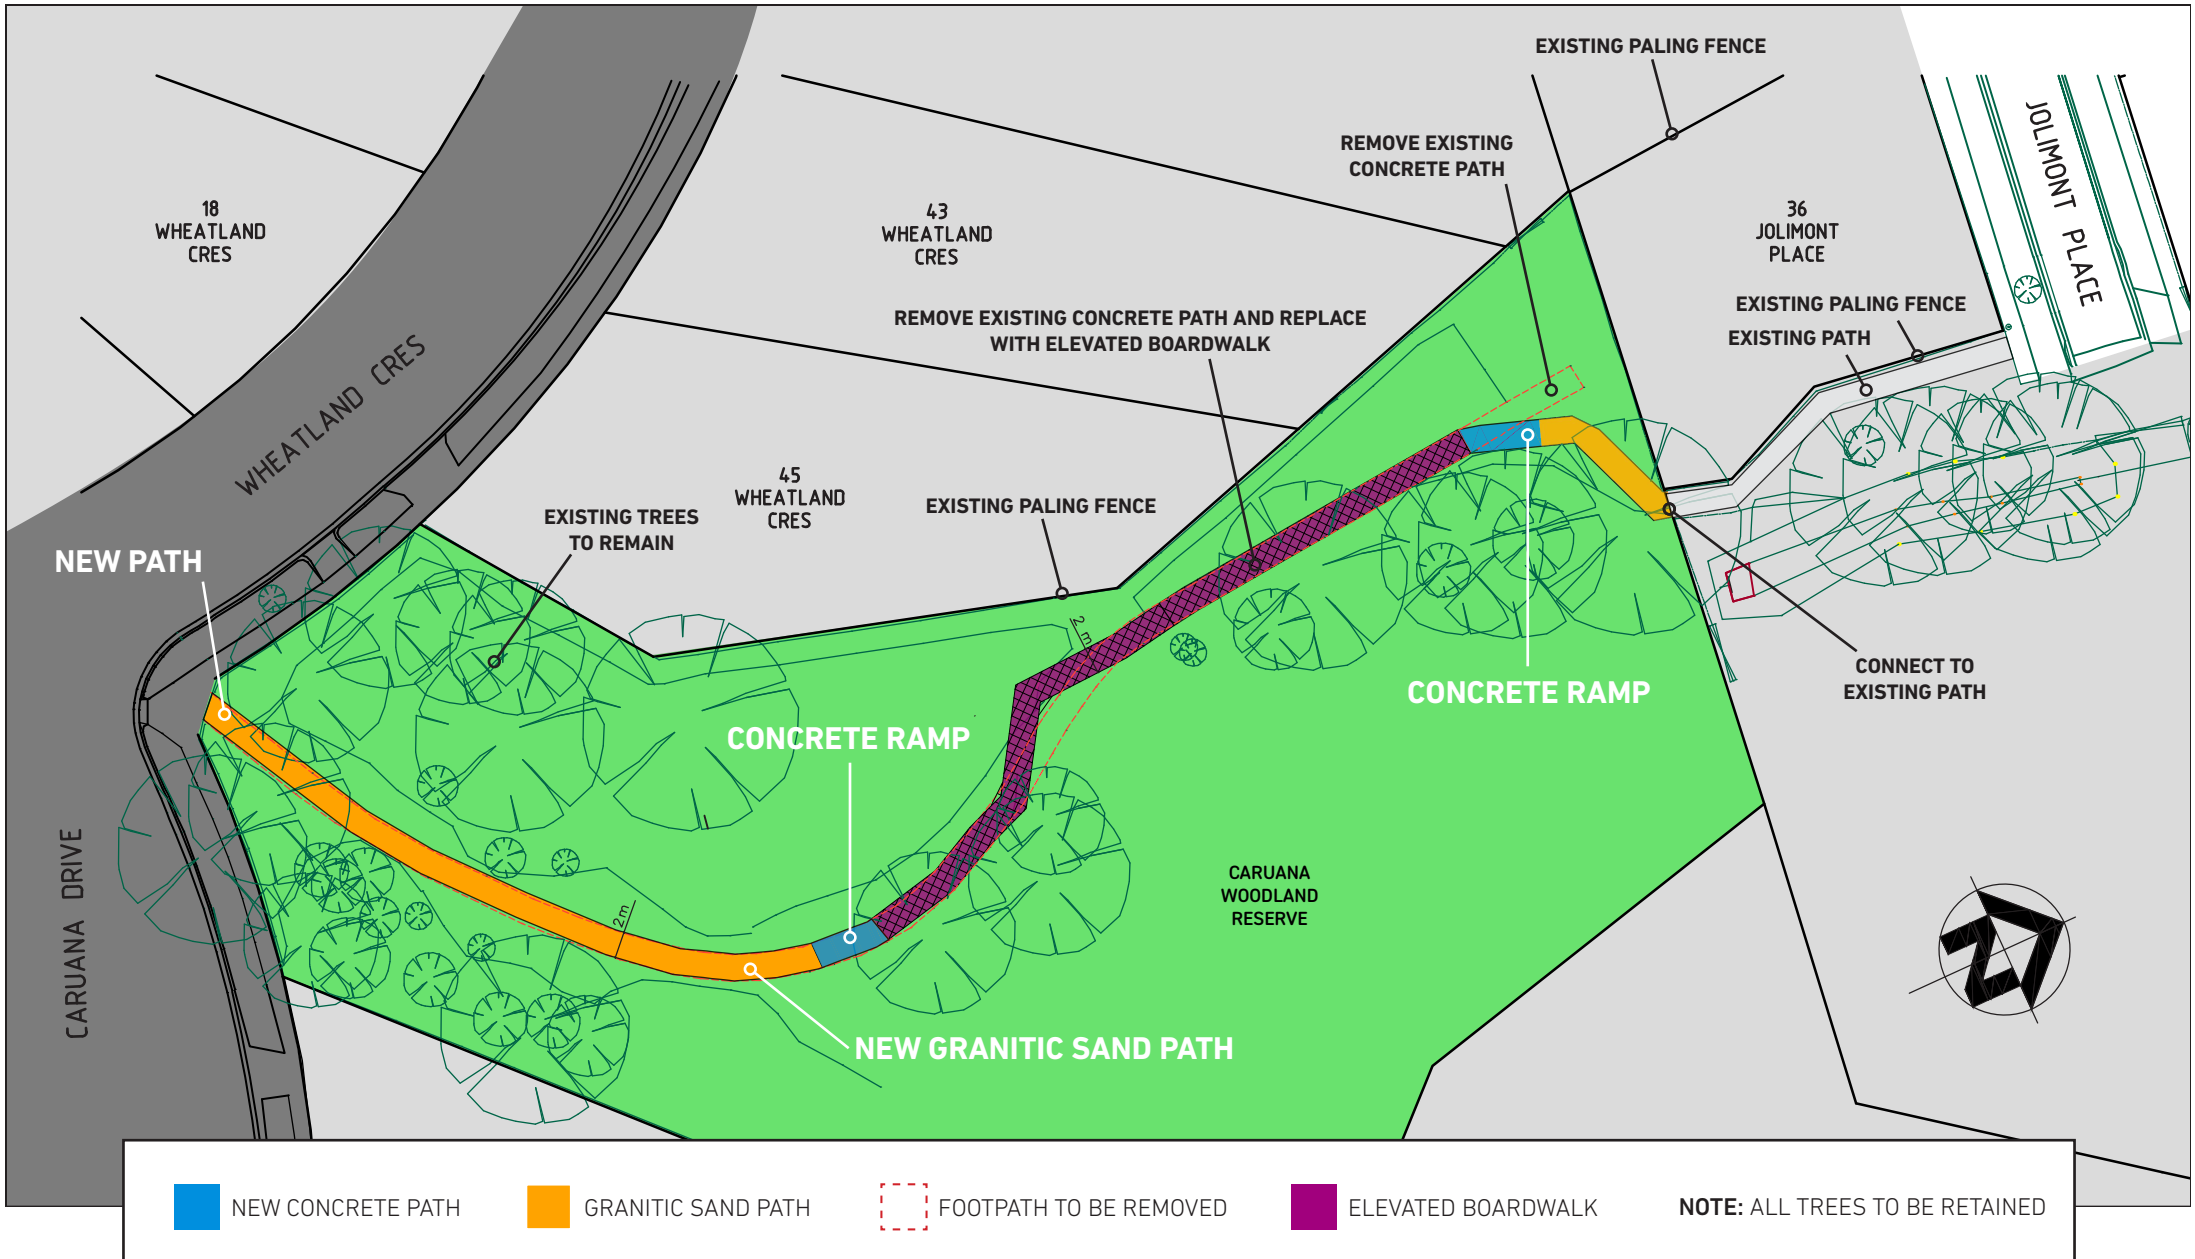
EXISTING PALING FENCE
REMOVE EXISTING CONCRETE PATH
18 WHEATLAND CRES
43 WHEATLAND CRES
36 JOLIMONT PLACE
JOLIMONT PLACE
EXISTING PALING FENCE
EXISTING PATH
REMOVE EXISTING CONCRETE PATH AND REPLACE WITH ELEVATED BOARDWALK
WHEATLAND CRES
45 WHEATLAND CRES
EXISTING TREES TO REMAIN
EXISTING PALING FENCE
NEW PATH
2m
CONCRETE RAMP
CONNECT TO EXISTING PATH
CONCRETE RAMP
CARUANA WOODLAND RESERVE
2m
CARUANA DRIVE
NEW GRANITIC SAND PATH
NEW CONCRETE PATH
GRANITIC SAND PATH
FOOTPATH TO BE REMOVED
ELEVATED BOARDWALK
NOTE: ALL TREES TO BE RETAINED